
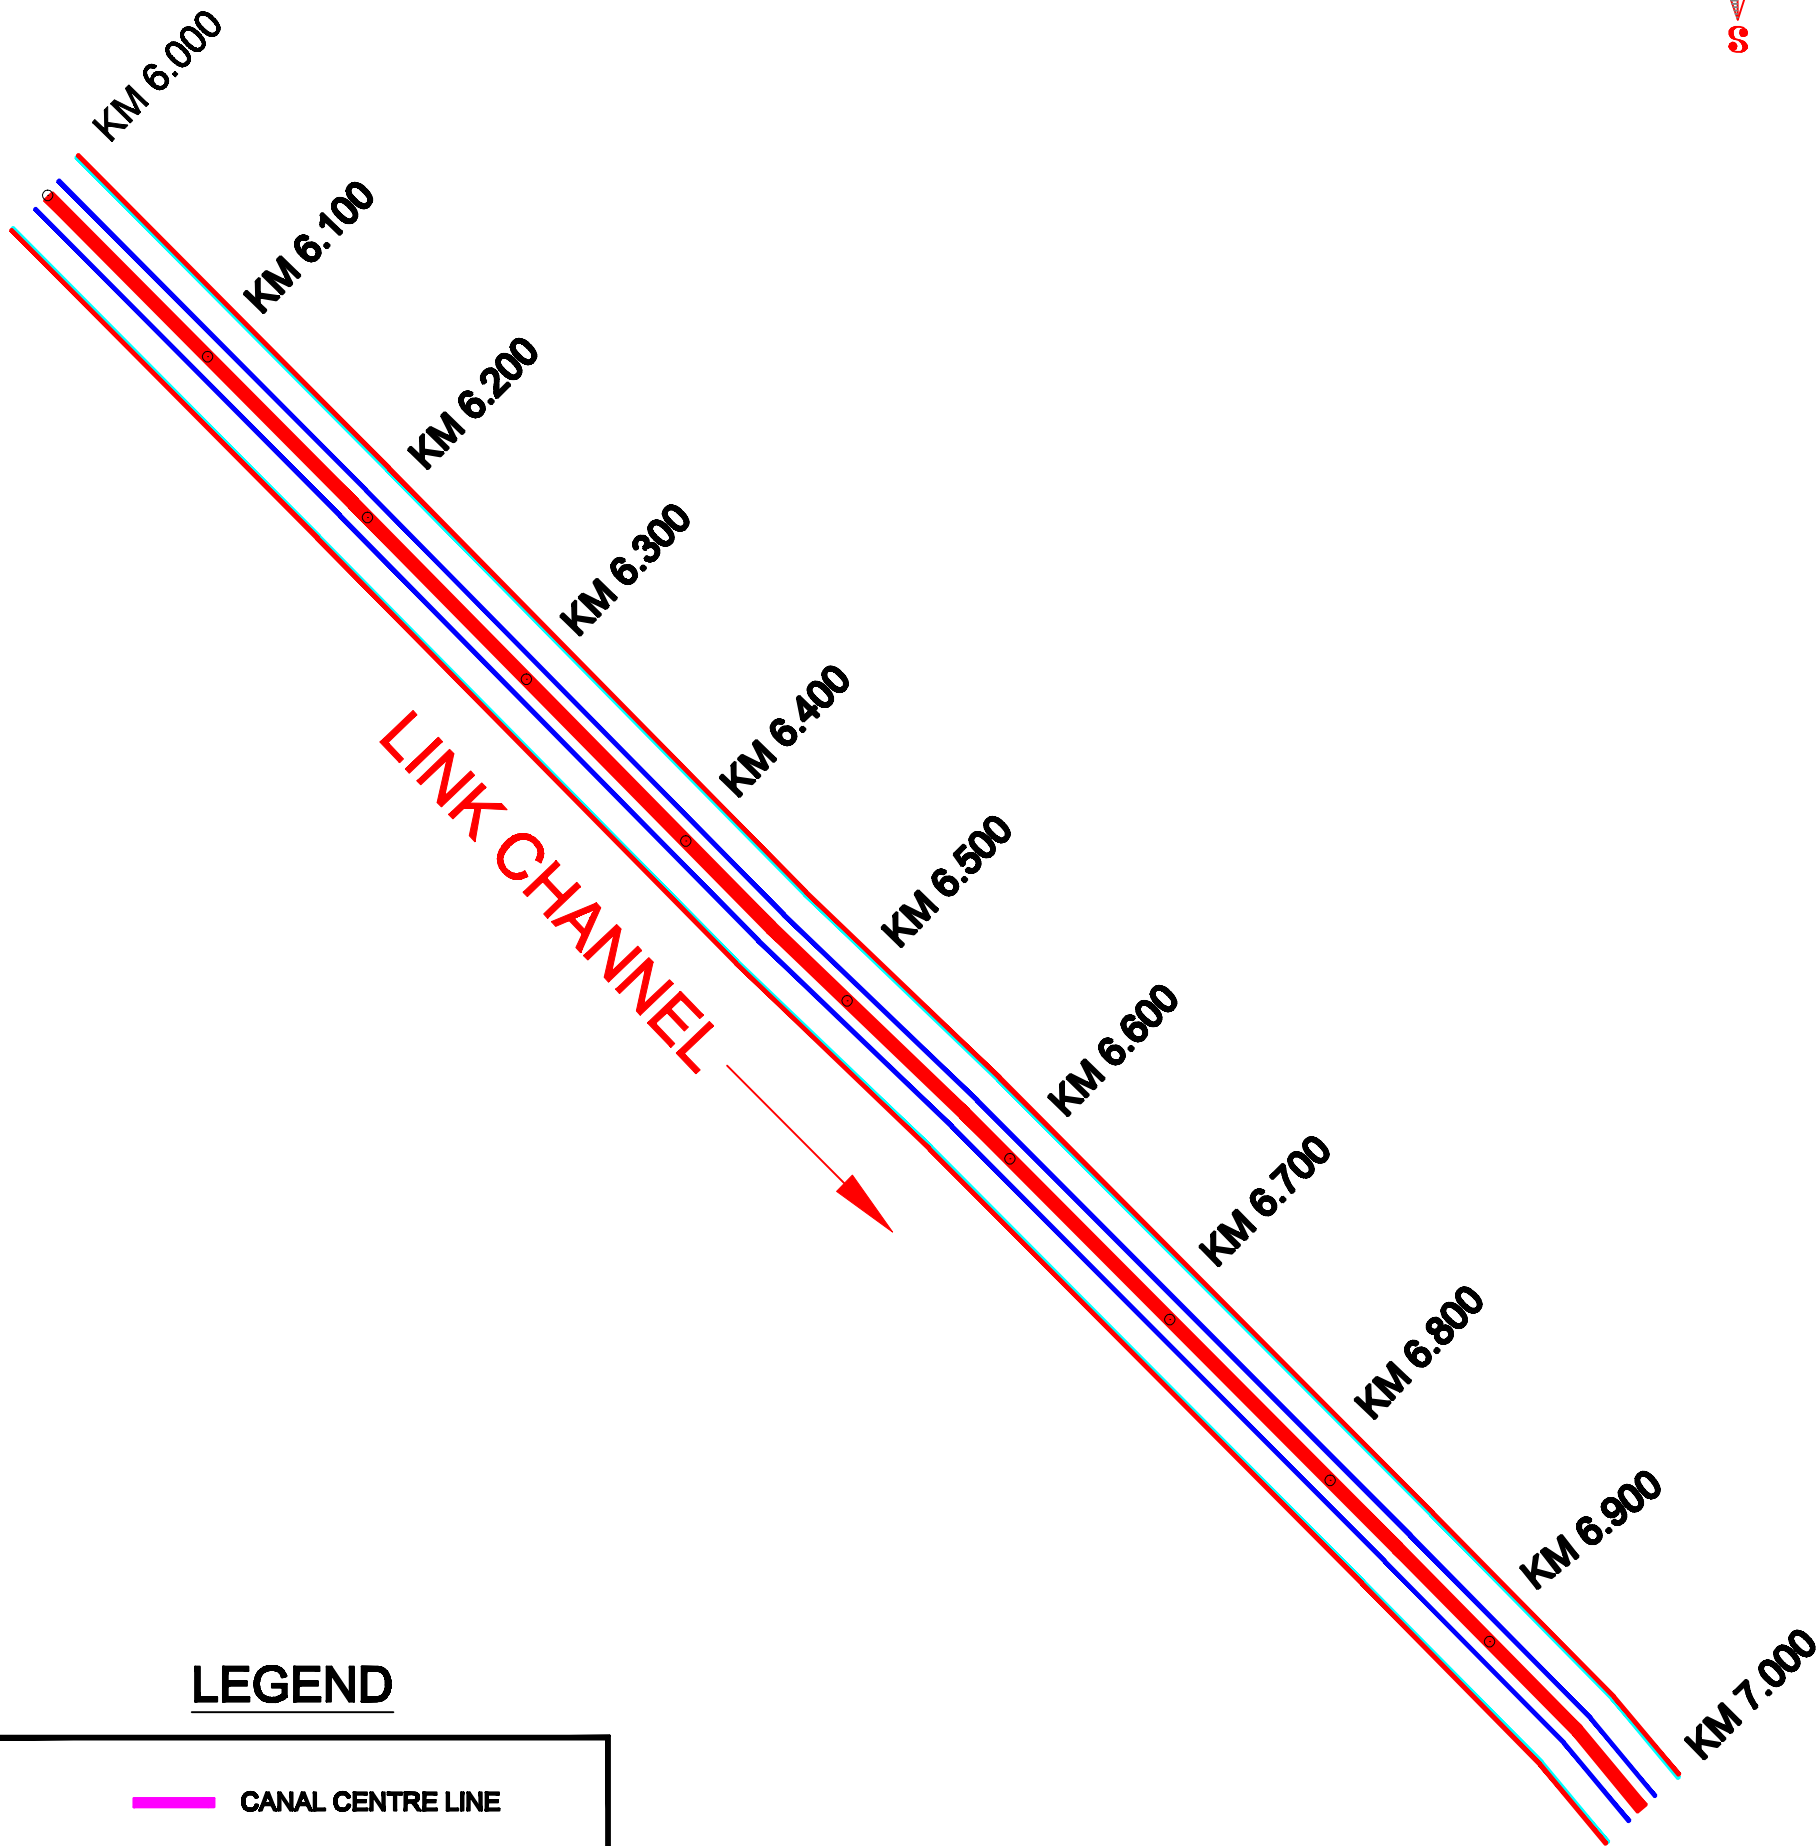


BASE CUM SITE MAP OF TELUGU GANGA MAIN CANAL
FROM KM 6.000 TO KM 7.000

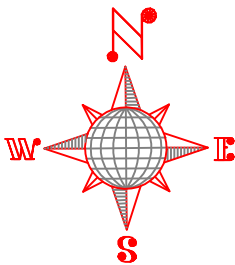

LEGEND

- CANAL CENTRE LINE
- CANAL BED WIDTH
- CANAL LAINING WIDTH
- CANAL TOP WIDTH

GOVERNMENT OF ANDHRA PRADESH
IRRIGATION & C.A.D DEPARTMENT

N.T.R. TELUGU GANGA PROJECT
LINK CHANNEL OF
BHANAKACHERLA TANK

Name Of Work :-
PREPARATION OF BASE CUM SITE MAP KM WISE
FROM KM 6.000 TO KM 7.000

SCALE: 1:3000